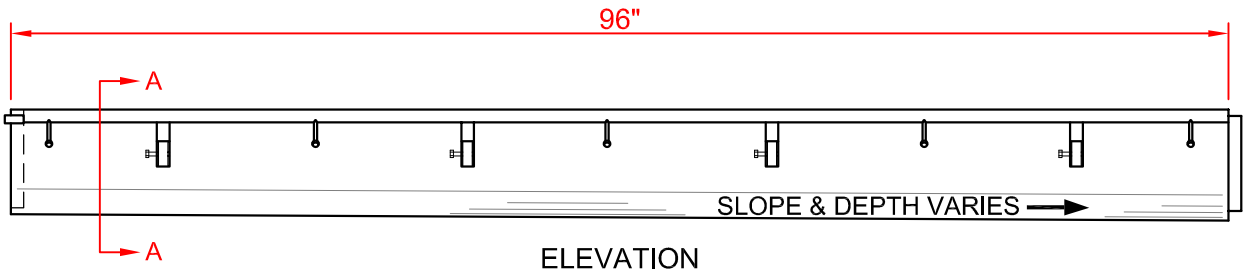

ELEVATION
DO NOT SCALE

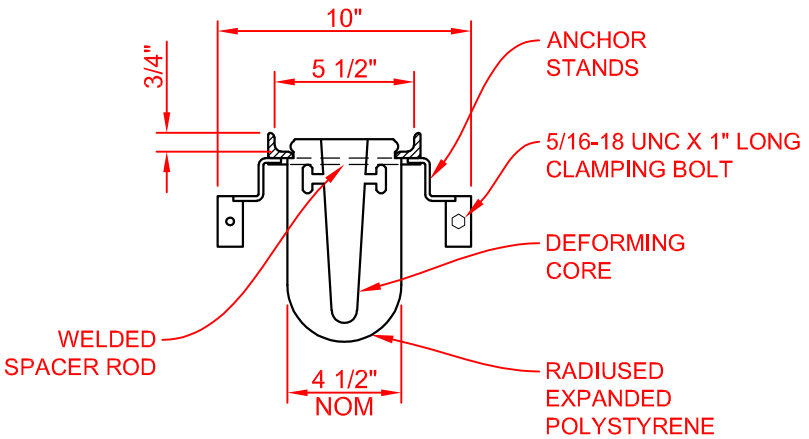

SECTION A-A

FINISH SPECIFICATION

GRATE FRAME: BLACK POLYESTER RESIN POWDER COAT - STANDARD.
HOT DIP GALVANIZE - OPTIONAL
GRATE: SEE GRATE DETAIL BELOW

8.6% OPEN AREA
5.4 SQUARE INCHES PER LINEAR FOOT

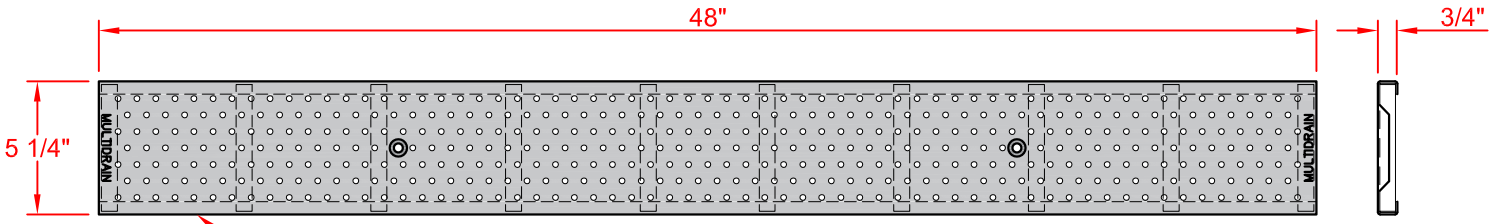

REINFORCED GALVANIZED STEEL STAMPED PERFORATED GRATE - #EG-0448-RGSP
REINFORCED STAINLESS STEEL STAMPED PERFORATED GRATE - #EG-0448-RSSP
(INSTALLED AFTER REMOVAL OF EPS FORM)

NOTES:

1. INSTALLATION TO BE COMPLETED IN ACCORDANCE WITH MANUFACTURER'S SPECIFICATIONS AND INSTALLATION INSTRUCTIONS.
2. A TRENCH SHALL BE EXCAVATED A MINIMUM OF 12" WIDER THAN THE OVERALL WIDTH OF THE STEEL FRAME (6" MINIMUM EACH SIDE) AND A MINIMUM OF 6 INCHES DEEPER THAN THE OVERALL DEPTH OF THE ECONODRAIN EPS FORM.
3. DO NOT SCALE DRAWINGS.

Copyright © 2014 MultiDrain Systems, Inc.

MultiDrain
1405 INDUSTRIAL DRIVE
STATESVILLE, NC 28625
(704) 508-1011
1-800-433-1119
www.multidrainsystems.com

EconoDrain® Series #4
Reinforced Stamped Perforated Grates

FILE NUMBER: CSI-ED-0496-48-RP-23a REV: 00

Proprietary rights of MultiDrain Systems, Inc. are included in the information disclosed herein. The recipient, by accepting this document, agrees that neither this document nor the information disclosed herein nor any part thereof shall be copied, reproduced or transferred for manufacturing or for any other purpose except as specifically authorized in writing by MULTIDRAIN.

DISCLAIMER: The customer and the customer's architects, engineers, consultants and other professionals are completely responsible for the selection, installation, and maintenance of any product purchased from MultiDrain, and EXCEPT AS EXPRESSLY PROVIDED IN MULTIDRAIN'S STANDARD WARRANTIES, MULTIDRAIN MAKES NO WARRANTY, EXPRESS OR IMPLIED, AS TO THE SUITABILITY, DESIGN, MERCHANTABILITY, OR FITNESS OF THE PRODUCT FOR CUSTOMER'S APPLICATION. Copies of MultiDrain's standard warranties are available upon request.